BRUHAT BENGALURU MAHANAGARA PALIKE

YELAHANKA ZONE

NAME OF WORK : CONSTRUCTION OF CCROAD AND CC DRAINS AT JP COLONY MAIN AND CROSS ROADS IN WARD NO.02 OF YELAHANKA SUB-DIVISION

Sl. No.	Description of Item	Unit	No.	L	B	D	Estimate Cost Rs. Qty.	10.56 Rate	Lakhs Amount
1	**Removing B.S. slab** of Drain and stacking (P No 25 / I N 5.32)								
	for Drain	Sqm							
	JP Colony		1	92.00	0.60		55.20		
							55.20	66.96	**3696.19**
	Basic Rate	62.00							
	Area Weightage @ 8%	4.96							
	Total	**66.96**							
2	KSRRB 300 - Excavation for road, drains and similar works - KSRRB 300-1. Earthwork excavation by manual means in ordinary soil involving an average horizontal throw upto 2 meters and an average lift upto 0.5 m, excavated surface leveled and sides neatly dressed, the disposed earth to be leveled neatly after breaking of clods complete as per specifications. MORTH Chapter 3 (P.142/I.19.1)								
	Desilting for Drain	Cum							
	JP Colony		1	130.00	0.60	0.80	62.40		
							62.40	88.56	**5526.14**
	Basic Rate	82.00							
	Area Weightage @ 8%	6.56							
	Total	**88.56**							
3	KSRB 2-2.1 : **Earth work excavation** for foundation of buildings, culverts water supply, sanitary line and electrical conduits either in pits or in trenches 1.5m and above in width, **in ordinary soil** not exceeding 1.5m, in depth including dressing the bottom and sides of pits and trenches, stacking the excavated soil clear from edges of excavation with lead upto 50m, after breaking of clods complete as per specifications, specification, No, KBS 2.1(a) / 2.3.5, No.5/Item No. 2.3)								
	JP Colony	Cum							
	for Drain		1	23.00	1.00	1.00	23.00		
							23.00	76.00	**1748.00**
	Basic Rate	189.00							
	Area Weightage @ 8%	15.12							
	Total	204.12							
4	KSRB 2-1.1 : Earthwork in surface excavation in **ordinary soil** for **levelling and lowering** the ground manually (other than foundation of buildings, culverts, road drains and trenches of pipe lines and cables) and removing the excavated stuff to a distance not exceeding 50m and lift upto 1.5m, excavated surface leveled and neatly dressed, disposed earth to be leveled after breaking of clods and neatly dressed as per specifications. specification. No. KBS 2.1 (a) / 2.3.1 (P.5/I.2.1)								
	for Road	Cum							
			2	150.00	1.20	0.30	108.00		
							108.00	169.56	**18312.48**
	Basic Rate	157.00							
	Area Weightage @ 8%	12.56							
	Total	**169.56**							

Sl. No.	Description of Item	Unit	No.	L	B	D	Qty.	Rate	Amount
5	KSRRB M100-1 Loading and Unloading of Stone Boulder / Stone aggregate /sand/kaner/ Moorum KSRRB M100-1 Placing tipper at loading point, loading with front end loader, dumping, turning for return trip, excluding time for haulage and return trip complete as per specifications MORTH -100/ Chapter 1 (Page No.133/ Item No 17.1)								
		Cum							
	Average Weight of Earth 1.28 Tonne/Km			Qty Vide Item No.2+3+4			193.40	100.00	19340.00
	Basic Rate Lead Charges for 10.00 Kms (2.50X1.28X10.00)	32.00							
	Add loading and unloading Item No 17.1)	68.00							
	Total	**100.00**							
6	**Refixing stone slabs** of drains and pointing in C.M (1:3)(P.No.25/I.No.5.33)								
		Sqm							
				20% of Qty Vide Item No.1			44.16	82.08	3624.65
	Basic Rate	76.00							
	Area Weightage @ 8%	6.08							
	Total	**82.08**							
7	KSRB 4-1.3. Providing and laying in position plain cement concrete of mix 1:4:8 with OPC cement @ 180kgs, with 40mm and down size graded granite metal coarse aggregates @ 0.85cum and fine aggregates @ 0.57cum machine mixed, concrete laid in layers not exceeding 15 cms. thick, well compacted, in foundation and plinth, including cost of all materials, labour, HOM of machinery, curing complete as per specifications Specification No.KBS 4.1, 4.2 (P.12/I.4.3)								
		Cum							
	for drain		1	23.00	1.00	0.15	3.45		
	for Road		2	150.00	1.20	0.15	54.00		
							57.45	5256.36	301977.88
	Basic Rate	4867.00							
	Area Weightage @ 8 %	389.36							
	Total	**5256.36**							
8	Providing & laying in position reinforced cement concrete of Design mix M20 with OPC cement @ 320kgs , with 20mm and down size graded granite metal,coarseaggregated @ 0.69cum ,and fine aggregated @ 0.460cum, with superplastisiser @ 3lts confirming to IS9103-1999 Reaffirmed -2008 machine mixed concrete laid in layers not exceeding 15 cms thick, vibrated for all works in foundation for footings,pedestals,retaining walls, return walls, walls (any thickness) including attached plasters, columns, piers, abutments, pillars, posts,struts, buttresses, bed blocks, anchor blocks, plinths etc.,including cost of all materials, labour, HOM of machinery, curing, complete but excluding cost of reinforcement as per specifications.specifications No.KBS 4.1,4.6 (P.No.13/ I.No.4.11)								
		Cum							
	Drain bed		1	23.00	1.00	0.15	3.45		
	drain side wall		2	23.00	0.15	0.60	4.14		
							7.59	6491.88	49273.37
	Basic Rate	6011.00							
	Area Weightage @ 8 %	480.88							

Sl. No.	Description of Item	Unit	No.	L	B	D	Qty.	Rate	Amount
	Total	**6491.88**							
9	KSRB 4.9.2 Providing **T.M.T steel reinforcement for R.C.C work** including straightening, cutting, bending, hooking, placing in position, lapping and / or welding wherever required, tying with binding wire and anchoring to the adjoining members wherever necessary complete as per design (laps, hooks and wastage shall not be measured and paid) cost of materials, labour, HOM of machinery complete as per specifications. Specification No. KBS 4.6.3 **-do- TMT Bars Fe 500** P.17/It.No.4.46.2								
		tonne							
		65% of Qty Vide Item No.				in Qtl	4.9335		
						in tonne	**0.4934**	60534.00	29864.45
	Basic Rate	56050.00							
	Area Weightage @ 8 %	4484.00							
	Total	**60534.00**							
10	KSRB 4-6.4 : Providing and removing centering, shuttering, strutting, propping etc., and removal of form work for vertical surface such as walls at any thickness, including attached pilasters, buttresses, plinth and string courses cost of all materials, labour complete as per specifications. Specification No. KBS 4.6.21 (P.15 / I.4.31)								
		Sqm							
			2X2	23.00		0.60	55.20		
							55.20	316.44	**17467.49**
	Basic Rate	293.00							
	Area Weightage @ 8%	23.44							
	Total	**316.44**							
11	Providing and fixing **RCC precast Slabs of 0.10 m thick of CC 1:2:4 with 20 mm** and down size graded granite metal , machine mixed , including cost of all material , labour , HOM of Machinery , curing complete								
		Sqm							
	for Drain covering slab		1	38.00	0.90		34.20		
			1	23.00	0.90		20.70		
			20% of Qty Vide Item No.1				11.04		
							65.94	2100.00	**138474.00**
	Data Rate	**2100.00**							
12	Providing and laying cement concrete using 20mm and down size granite jelly of ready mixed concrete **(RMC)** M20 for R.C.C works laid in 15cms thick layers and well compacted vibrating, curing, for raft foundation, column footing, main and secondary beams with all lead and lifts etc.,complete (exclusive of cost of steel and fabrication charges) Page No.18 / Item No. 4.48)								
		Cum							
			2	150.00	1.20	0.15	54.00		
							54.00	6349.32	**342863.28**
	Basic Rate	5879.00							
	Area Weightage @ 8 %	470.32							
	Total	**6349.32**							
13	**Vaccum De-watering** with vaccum pump and suction mat and compaction with skin floater clubbed with floating disc including cost of generator HOM of machinery Screed Vibratiry, Power Floater, blade and disc etc., with all lead and lift (P.177/ I.22.7)								
		Sqm							
			2	150.00	1.20		360.00		

Sl. No.	Description of Item	Unit	No.	L	B	D	Qty.	Rate	Amount
							360.00	97.20	34992.00
	Basic Rate	90.00							
	Area Weightage @ 8 %	7.20							
	Total	97.20							
					Sub-Total Amount				967159.94
14	9% for KRIDL Charges								87044.39
15	Miscellaneous and unforeseen charges	LS							1795.67
					Grand Total Amount				1056000.00
	(Rupees Ten Lakhs Fifty Six Thousand Only)								

CERTIFICATE

1) The site has been inspected and the work is found to be necessary.
2) The rates adopted are as per PW,P IWTD SR of 2016-17 and data rate of Bangalore Circle.
3) The provisions were made in this estimate are necessary and adequate.
4) The area comes under the Bruhat Bengaluru Mahanagara Palike Limits.

Assistant Engineer
Ward No.02

Executive Engineer
Yelahanka Division
B.B.M.P

Assistant Executive Engineer
Yelahanka Sub-Division
B.B.M.P

Administrative Approval

Accorded For ..... 10.56 Lakhs Rs.
Head of A/C..... P.1878
CER NO :..... 90 Dt. 06/01/17

TA

CE (YNK)

TECHNICALLY SANCTIONED FOR Rs. 10.56 lacs
Rupees Ten Lacks & Fifty Six Thousand only
Under P.1878 - 2015-16
Registered as CE ( ) No. ... 9
Subject to conditions contained in enclosed memo CE ( ) ... /al
Dt. ... sanctioned
CE/YNK/TS/32/16-17
Dated 6-1-2017 Rs. 10.56 lacs

Executive Engineer

NAME OF WORK : CONSTRUCTION OF CCROAD AND CC DRAINS AT JP COLONY MAIN AND CROSS ROADS IN WARD NO.02 OF YELAHANKA SUB-DIVISION

KEY : NOT TO SCALE

N

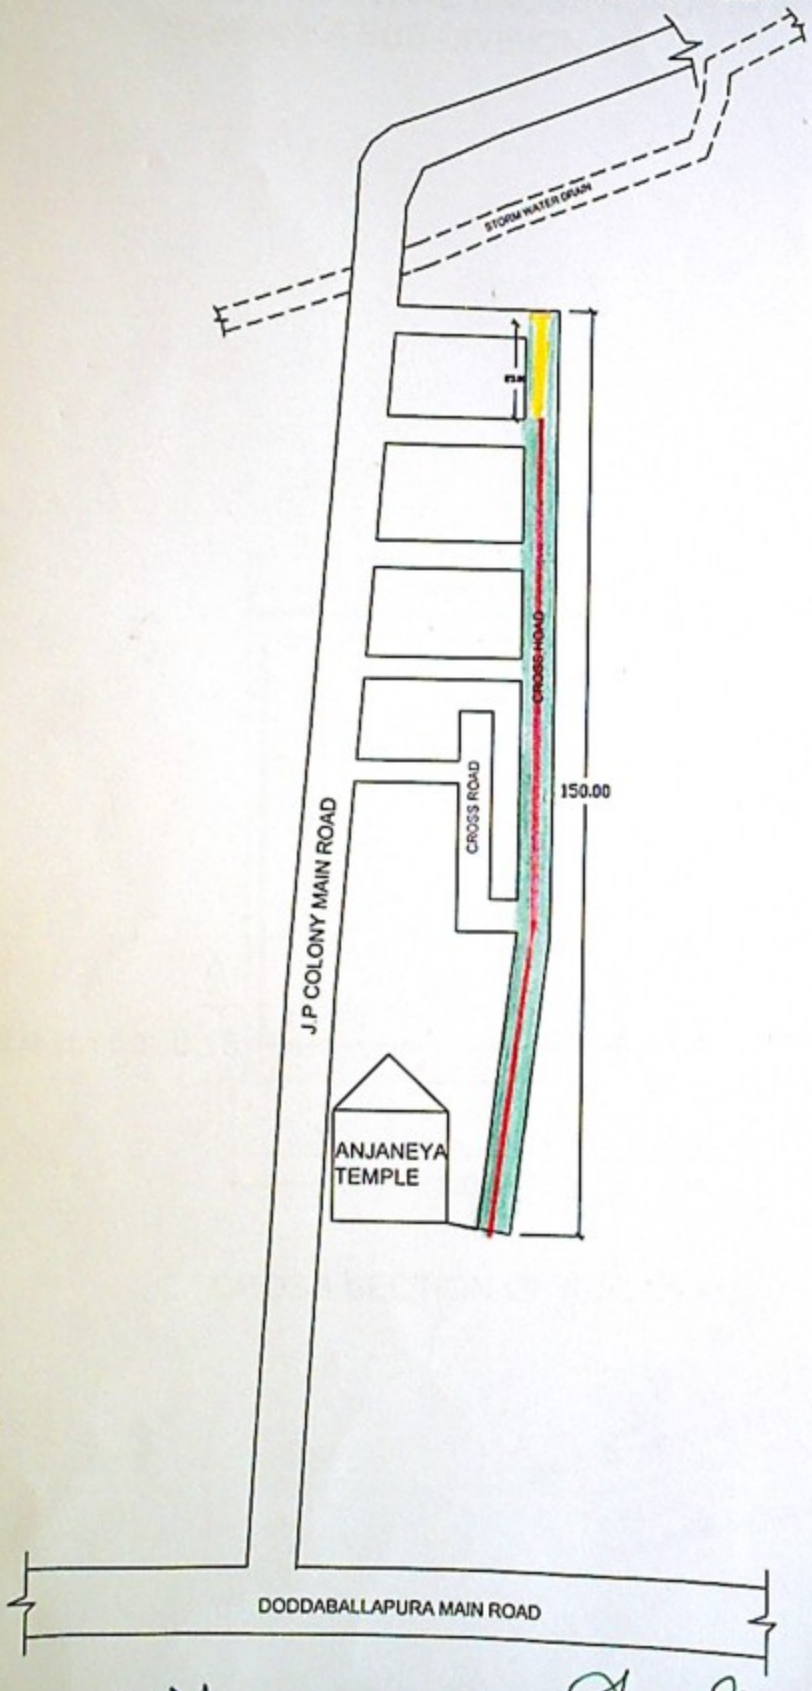

INDEX

- CC DRAIN
- ROAD
- DESILTING

Assistant Engineer
Ward No.02
B.B.M.P

Assistant Executive Engineer
Yelahanka Sub-Division
B.B.M.P